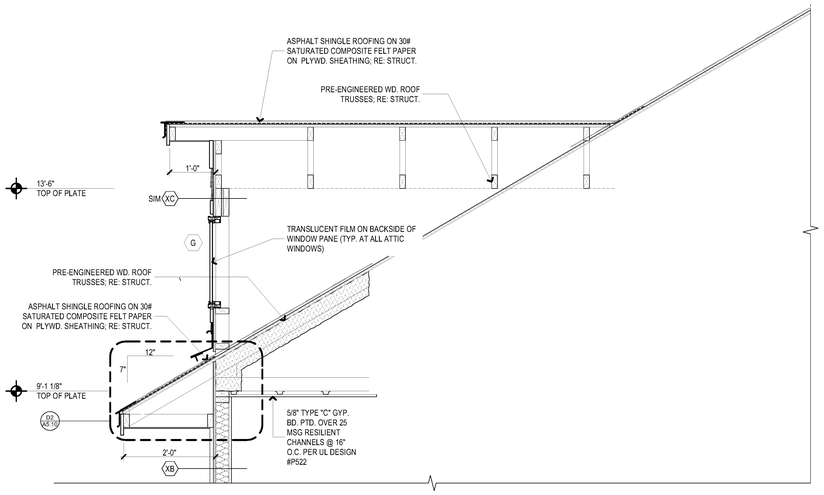

D1 MC DORMER SECTION

SCALE: 3/4" = 1'-0"

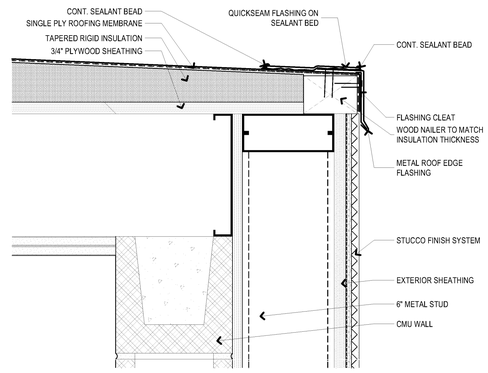

D4 ROOF EDGE FLASHING

SCALE: 3" = 1'-0"

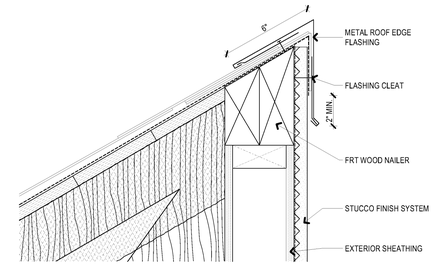

D5 EAVE AT MC MECH WELL

SCALE: 3" = 1'-0"

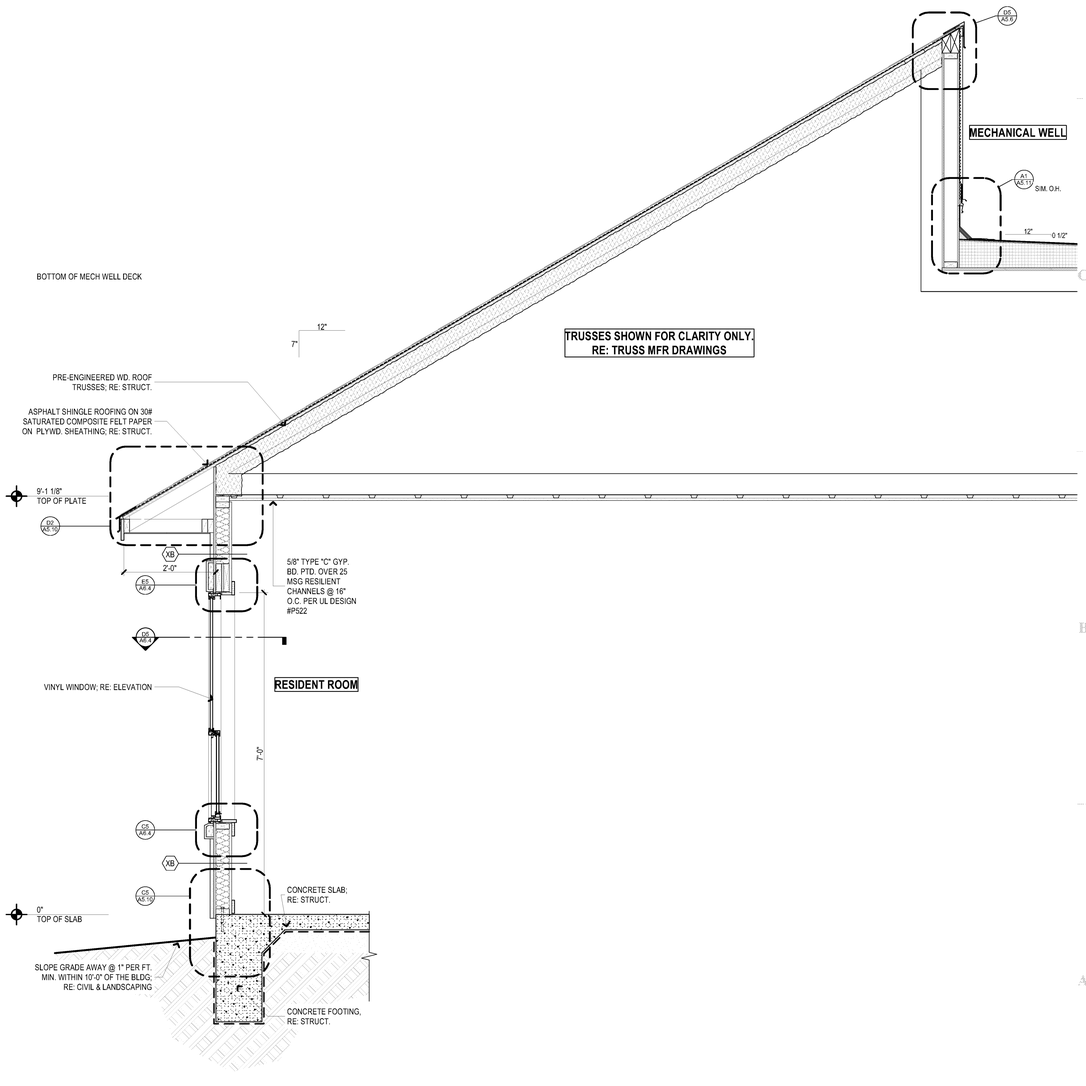

A4 SECTION AT M.C. MECH. WELL

SCALE: 3/4" = 1'-0"

GENERAL NOTES:

1. ALL WELDS TO BE GROUND SMOOTH PRIOR TO APPLYING PAINT.
2. SHOP PRIME ALL MATERIALS PRIOR TO DELIVERY TO SITE
3. ALL FIELD WELDS ARE TO BE GROUND SMOOTH AND PRIMED
4. ALL STEEL TO BE SMOOTH AND FREE OF RUST PRIOR TO PAINTING.
5. PAINT ALL MATERIALS WITH TWO COATS OF ALKYD ENAMEL PAINT. COLOR TO MATCH STUCCO ON BUILDING.
6. FIELD MEASURE FOR EXACT LAYOUT AND SUBMIT SHOP DRAWINGS PRIOR TO FABRICATION.
7. PROVIDE LOCKING GATE LATCH AT OXYGEN YARD GATES.

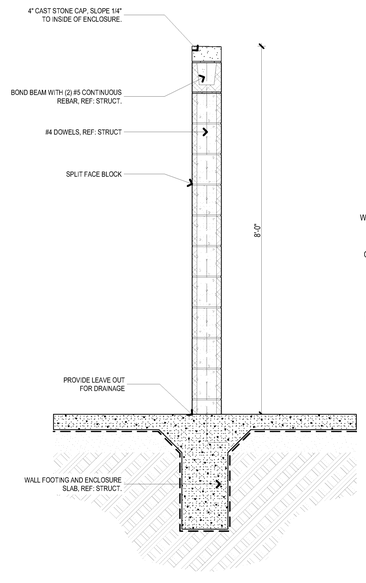

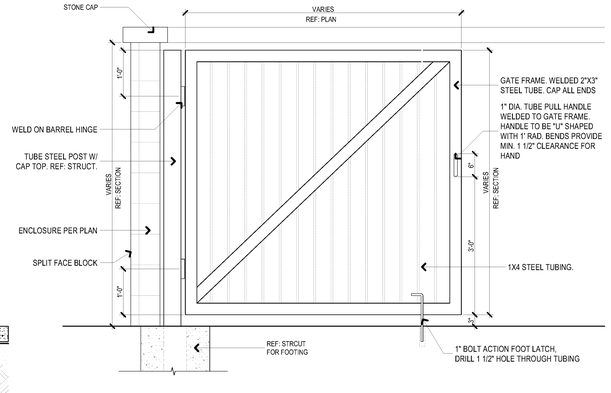

A1 TRASH/GENERATOR ENCLOSURE

SCALE: 3/4" = 1'-0"

pi architects
3500 Jefferson St. Suite 303
Austin, TX 78731
P: (512)231-1910
F: (512)231-1950
www.piarch.com
architecture + master planning
interiors + landscape architecture

GREG P. HUNTEMANN REG. NO. 32,[illegible] STATE OF LOUISIANA REGISTERED ARCHITECT

03/31/2016

WATERSTONE AT BATON ROUGE
ASSISTED LIVING & MEMORY CARE

SIEGEN LANE
BATON ROUGE, LA. 70810

ISSUE:
PERMIT SET

©2016 PI ARCHITECTS, INC.

REVISIONS:

DATE:
03/31/2016

PROJECT NUMBER:
14017

SHEET TITLE:
MC WALL SECTIONS

SHEET:
A5.6

BIM Server: SERVER2015 - BIM Server 19\14017 Concords Baton Rouge | Ver. 19.001 | Friday, April 01, 2016 | 12:11 PM