FRAMING PLAN NOTES
1. REF S1.2 FOR SCHEDULES. 2. REF DETAIL X REFERS TO THE DETAIL ON THE WOOD FRAMING DETAIL SHEETS. 3. VERIFY ALL DIMENSIONS, DROPS, SLOPES, ETC WITH ARCH PRIOR TO CONSTRUCTION. 4. ALL ELEVATIONS ARE RELATIVE TO TOP OF CONC AT 1ST FLOOR = 100'-0". 5. TRUSS MFR SHALL DESIGN TRUSSES FOR DRAG LOAD OF X.X K (KIPS) WHERE INDICATED. 6. SPACE TRUSSES TO PROVIDE CLEARANCE ABOVE MECHANICAL AREAS, COORD W/ MEP. 7. PROVIDE MIN WOOD HDRS IN ALL BEARING AND EXTERIOR WALLS PER NOTES 1 & 2 IN WOOD BEAM SCHEDULE ON S1.2. 8. INCREASE TRUSS HEEL TO ACCOMMODATE ARCHITECTURAL PLATE HEIGHT WHERE APPLICABLE. 9. GIRDER TRUSSES AT FLOOR FRAMING SHALL BE 30" DEEP UNO.

TOC ELEVATIONS	
LEVEL 2	112'-9"
LEVEL 1	100'-0"

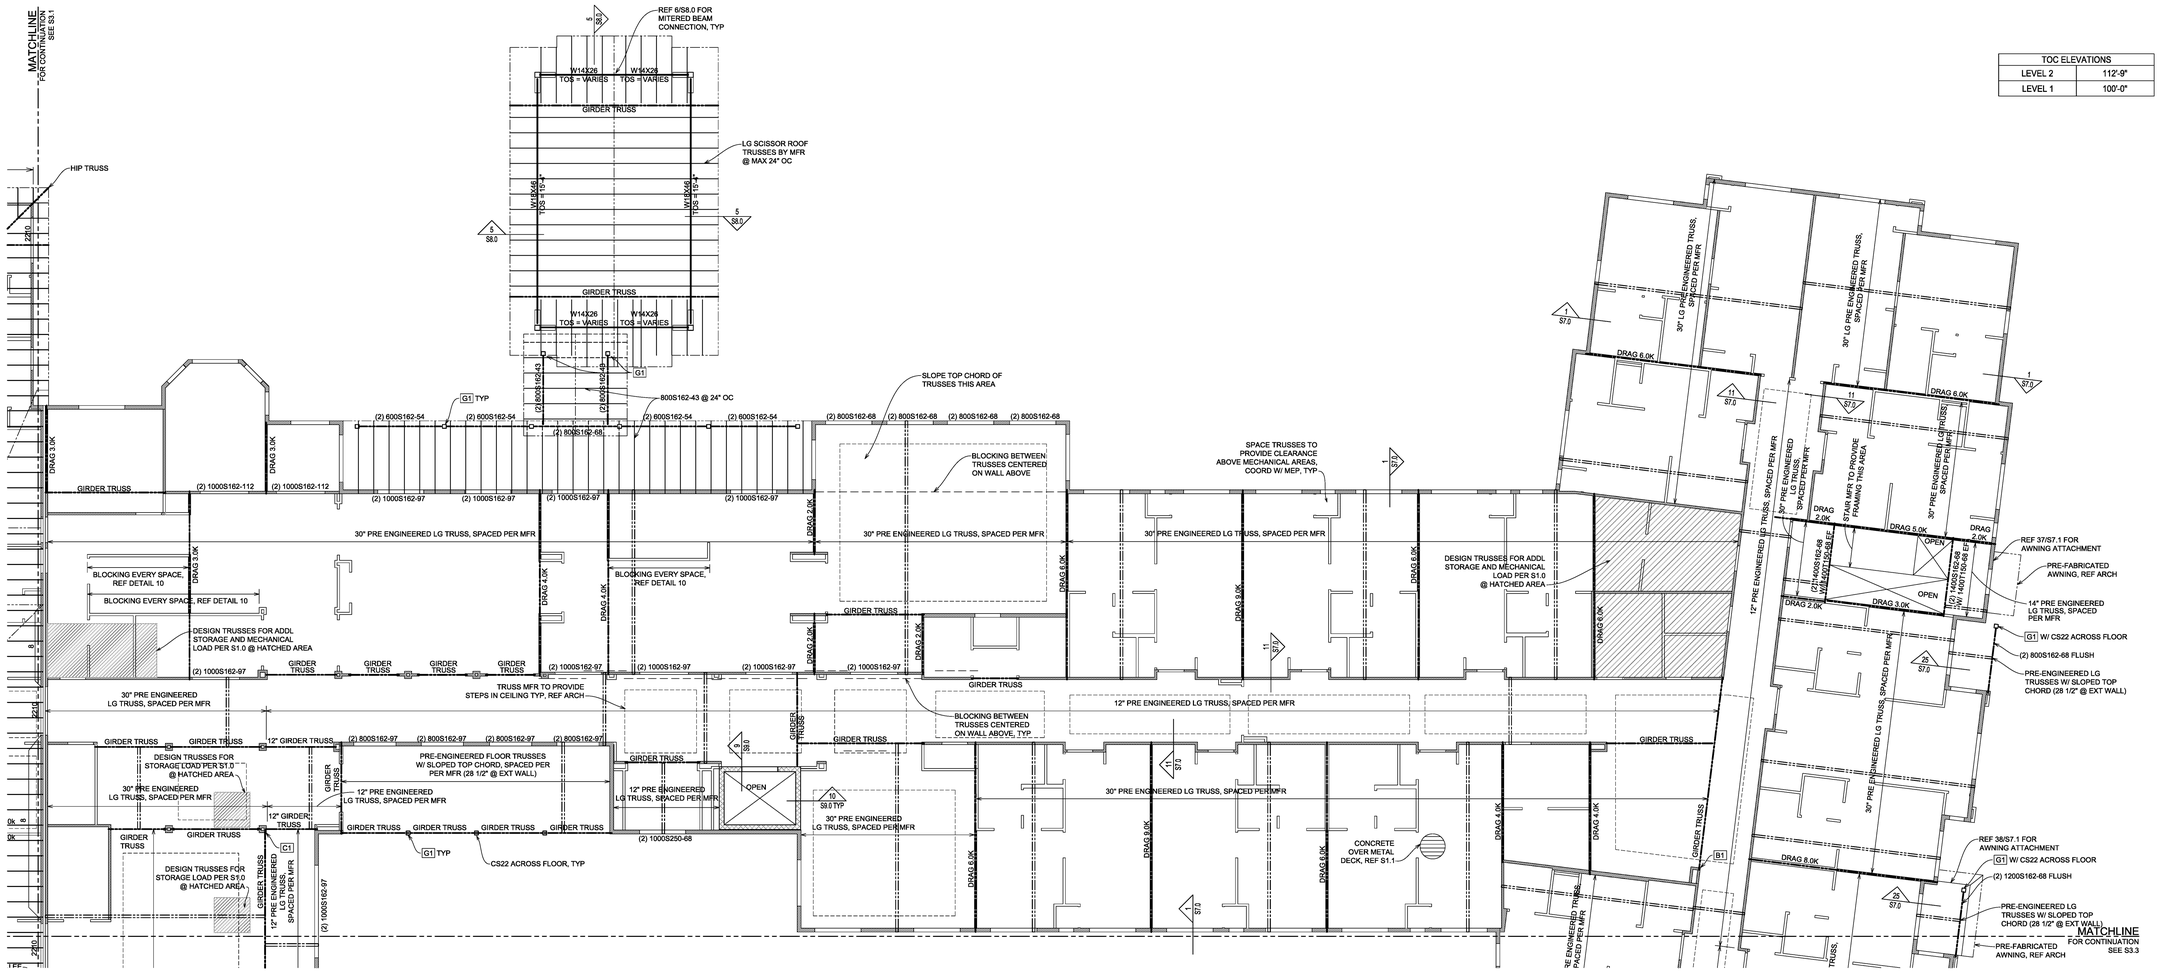

AREA A

FIRST FLOOR CEILING FRAMING PLAN

1/8" = 1'-0"

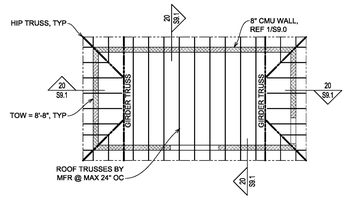

STORAGE ROOF FRAMING PLAN

1/8" = 1'-0"

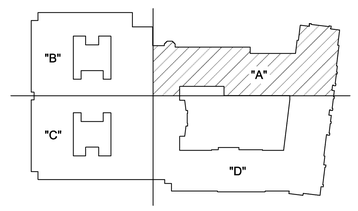

KEY

TDI PROJECT # 201-156

TEXAS DESIGN INTERESTS, LLC
AUSTIN • HOUSTON
6001 W. WILLIAM CANNON
BUILDING 2, SUITE 203-C
AUSTIN, TX 78749
(512) 301-3389 (o)
(512) 301-3348 (f)
COMMERCIAL/RESIDENTIAL - CIVIL & STRUCTURAL ENGINEERING

pi architects
3500 Jefferson St, Suite 303
Austin, TX 78731
P: (512) 231-1910
F: (512) 231-1950
www.piarch.com
architecture + master planning
interiors + landscape
architecture

JEFFREY E. CLOYD
License No. 30636
PROFESSIONAL ENGINEER
STATE OF LOUISIANA
3/31/16
FIRM REG. # 0597

WATERSTONE AT BATON ROUGE
ASSISTED LIVING & MEMORY CARE

SIEGEN LANE
BATON ROUGE, LA 70810

ISSUE:
PERMIT SET

©2015 PI ARCHITECTS, INC.

REVISIONS:

DATE: 3/31/2016
PROJECT NUMBER: 14017
SHEET TITLE: 1ST FLR CLG FRM PLAN

SHEET: S3.0