


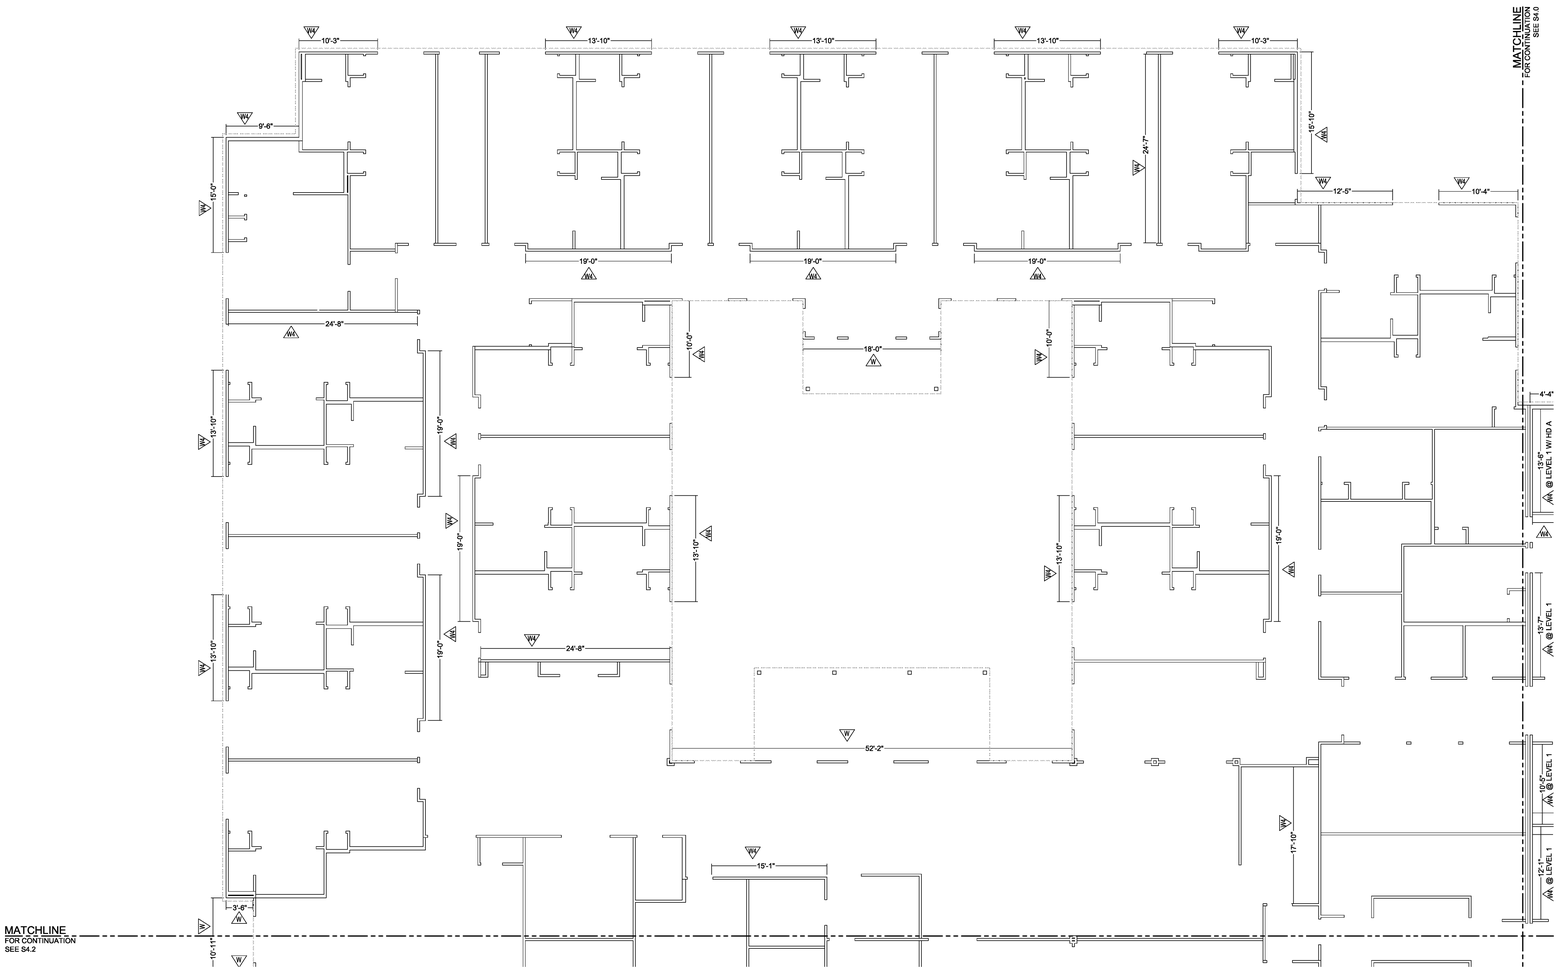


KEY

AREA B

## SHEAR WALL PLAN

1/8" = 1'-0"
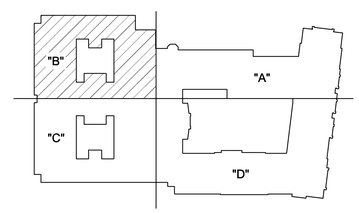
| FRAMING PLAN NOTES |
|---|
| 1. REF S1.2 FOR SCHEDULES. |
| 2. REF DETAIL X REFERS TO THE DETAIL ON THE WOOD FRAMING DETAIL SHEETS. |
| 3. VERIFY ALL DIMENSIONS, DROPS, SLOPES, ETC WITH ARCH PRIOR TO CONSTRUCTION. |
| 4. ALL ELEVATIONS ARE RELATIVE TO TOP OF CONC AT 1ST FLOOR = 100'-0". |
| 5. TRUSS MFR SHALL DESIGN TRUSSES FOR DRAG LOAD OF X.X K (K/FS) WHERE INDICATED. |
| 6. SPACE TRUSSES TO PROVIDE CLEARANCE ABOVE MECHANICAL AREAS, COORD W/ MEP. |
| 7. PROVIDE MIN WOOD HDRS IN ALL BEARING AND EXTERIOR WALLS PER NOTES 1 & 2 IN WOOD BEAM SCHEDULE ON S1.2 |
| 8. INCREASE TRUSS HEEL TO ACCOMMODATE ARCHITECTURAL PLATE HEIGHT WHERE APPLICABLE. |
| 9. GIRDER TRUSSES AT FLOOR FRAMING SHALL BE 30" DEEP UNO. |

| TOC ELEVATIONS | |
|---|---|
| LEVEL 2 | 112'-9" |
| LEVEL 1 | 100'-0" |

TDI PROJECT # 201-156

TEXAS DESIGN INTERESTS, LLC
AUSTIN • HOUSTON
6001 W. WILLIAM CANNON
BUILDING 2, SUITE 203-C
AUSTIN, TX 78749
(512) 301-3389 (o)
(512) 301-3348 (f)
COMMERCIAL/RESIDENTIAL - CIVIL & STRUCTURAL ENGINEERING

pi architects
3500 Jefferson St, Suite 303
Austin, TX 78731
P: (512) 231-1910
F: (512) 231-1950
www.piarch.com
architecture + master planning
interiors + landscape architecture

JEFFREY E. CLOYD
License No. 36836
PROFESSIONAL ENGINEER
STATE OF LOUISIANA
3/31/16
FIRM REG. # 0597

# WATERSTONE AT BATON ROUGE
# ASSISTED LIVING & MEMORY CARE

SIEGEN LANE
BATON ROUGE, LA 70810

ISSUE:
PERMIT SET

©2015 PI ARCHITECTS, INC.

REVISIONS:

DATE: 3/31/2016
PROJECT NUMBER: 14017
SHEET TITLE: SHEAR WALL PLAN

SHEET: S4.1