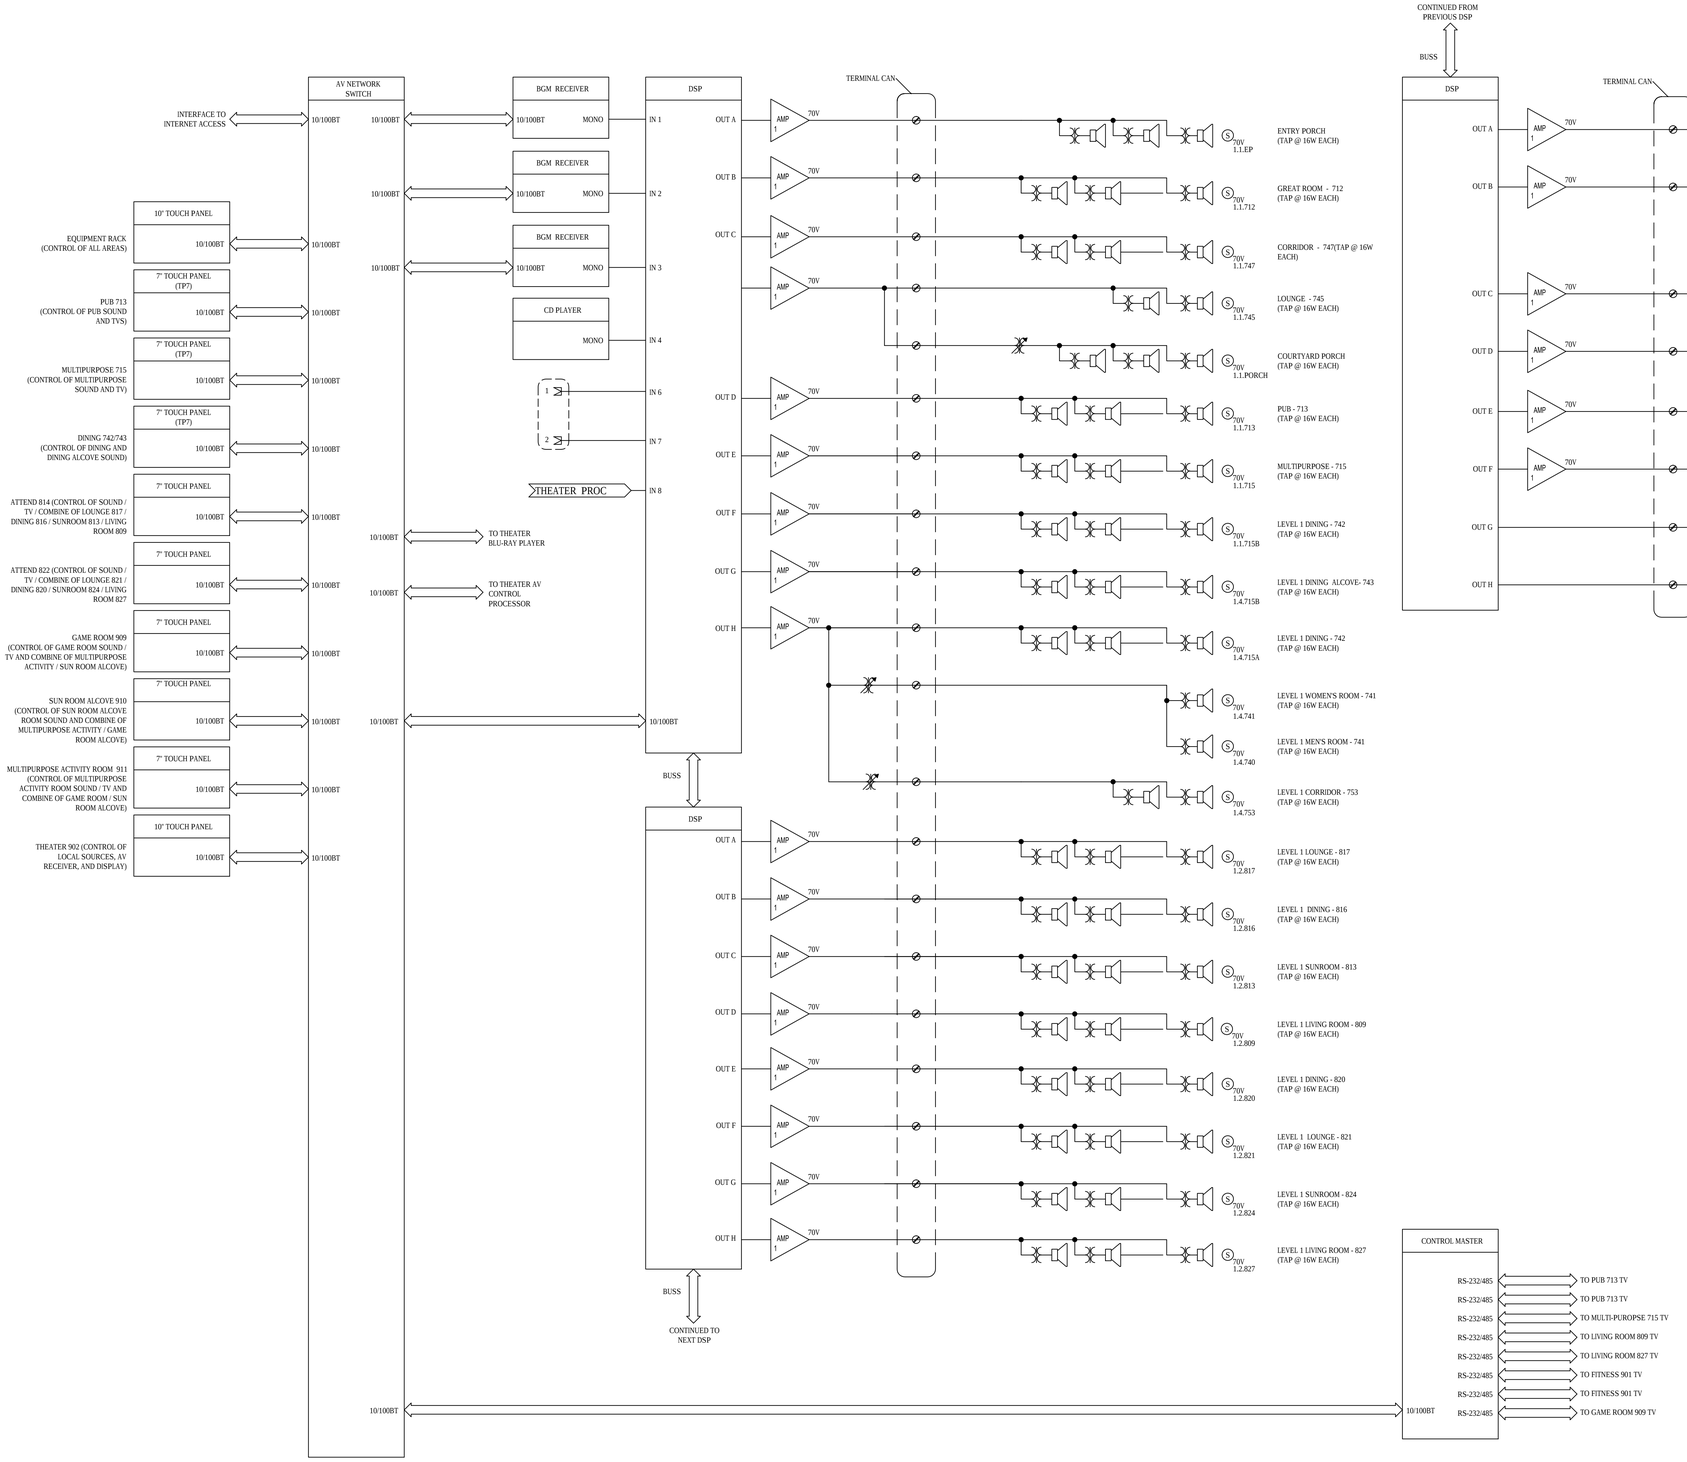

pi architects
3500 Jefferson St, Suite 303
Austin, TX 78731
P: (512) 231-1910
F: (512) 231-1950
www.piarch.com

architecture + master planning
interiors + landscape architecture

GUIDEPOST SOLUTIONS LLC
2800 North Dallas Parkway, Suite 350
Plano, TX 75093
Office: (469) 568-0300
Website: www.guidepostsolutions.com

WATERSTONE AT BATON ROUGE
ASSISTED LIVING & MEMORY CARE

SIEGEN LANE
BATON ROUGE, LA 70810

ISSUE:
QA CONSTRUCTION DOCUMENTS

©2016 PI ARCHITECTS, INC.

REVISIONS:

DATE: 03/03/2016
PROJECT NUMBER: 14017
SHEET TITLE: TELECOM/SECURITY/AV ELECTRONICS BACKGROUND MUSIC AUDIO BLOCK DIAGRAM
SHEET: T3.1

BIM Server: SERVER2015 - BIM Server 19\14017 Concordia Baton Rouge | Ver. 18.001 | Monday, February 22, 2016 | 3:34 PM